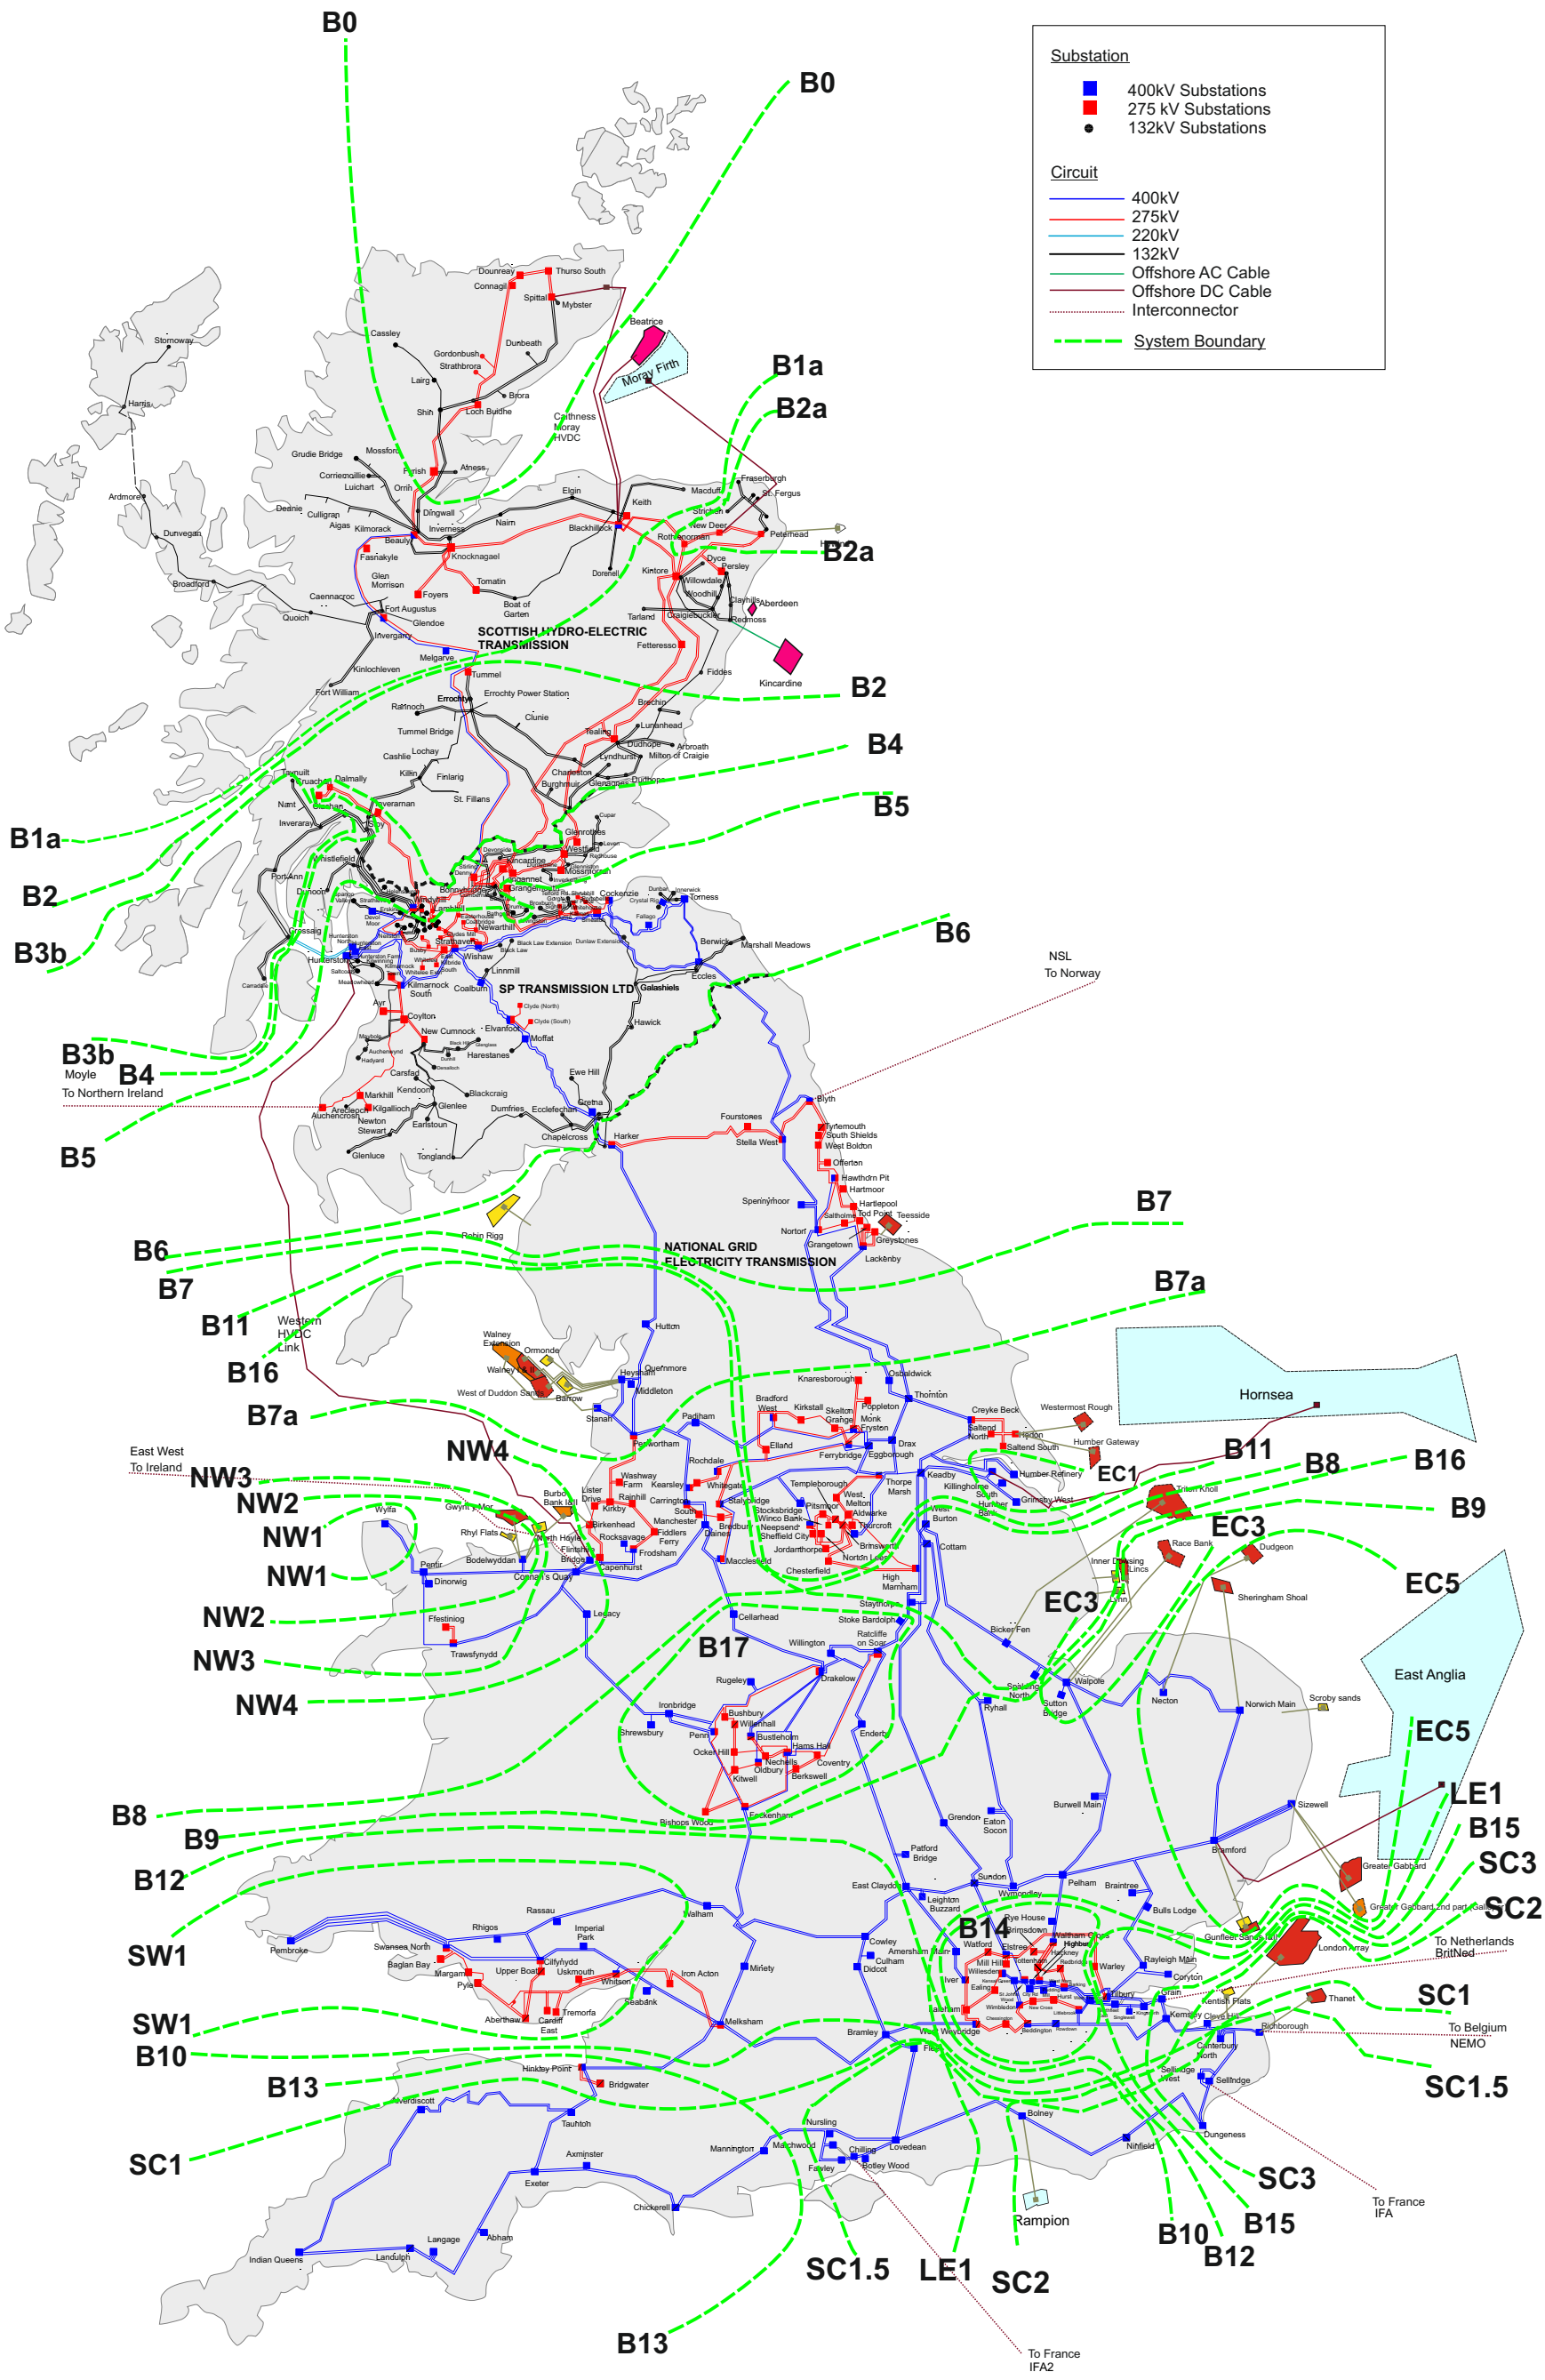
Substation
400kV Substations
275 kV Substations
132kV Substations
Circuit
400kV
275kV
220kV
132kV
Offshore AC Cable
Offshore DC Cable
Interconnector
System Boundary
B0
B1a
B2a
B2
B4
B5
B6
B7
B7a
B8
B9
B10
B11
B12
B13
B14
B15
B16
B17
B3b
NW1
NW2
NW3
NW4
SW1
SC1
SC1.5
SC2
SC3
EC1
EC3
EC5
LE1
SCOTTISH HYDRO-ELECTRIC TRANSMISSION
SP TRANSMISSION LTD
NATIONAL GRID ELECTRICITY TRANSMISSION
Moray Firth
Beatrice
Caithness Moray HVDC
Western HVDC Link
Moyle
To Northern Ireland
East West
To Ireland
NSL
To Norway
To Netherlands
BritNed
To Belgium
NEMO
To France
IFA
To France
IFA2
Hornsea
East Anglia
Kincardine
Aberdeen
Rampion